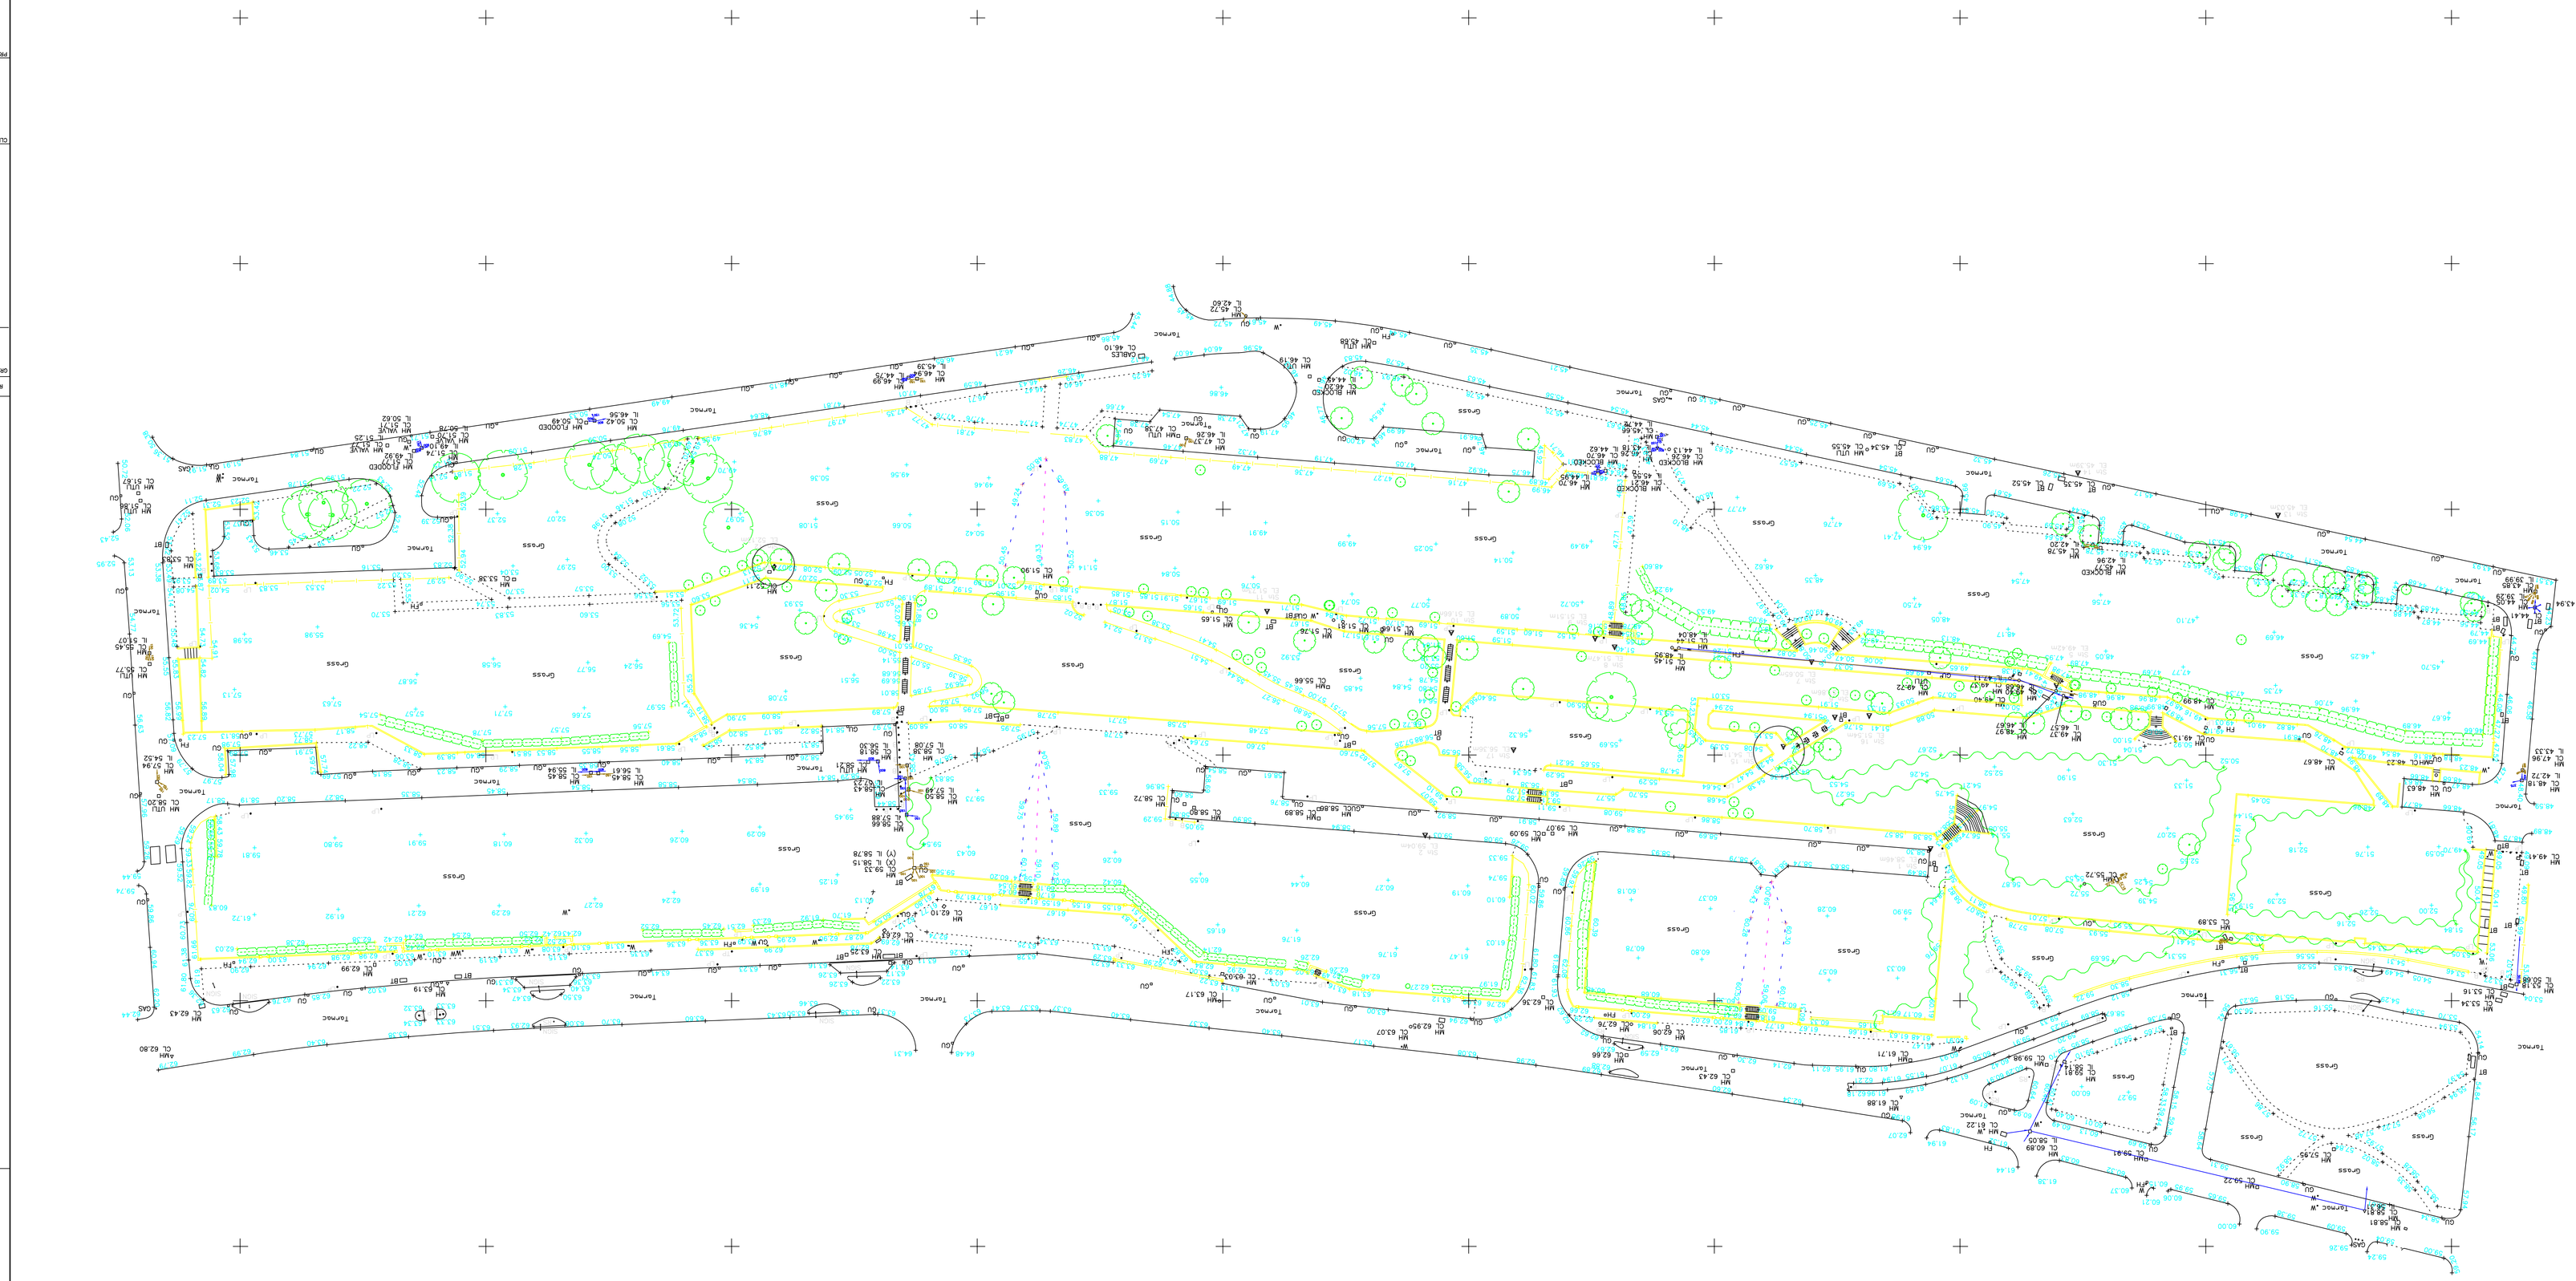
Tarmac
Grass
Gravel
Concrete
Brick
Paving
Hedge
Fence
Wall
Building
Kerb / Hard Edge
Change of Surface
Retaining Wall
Security Fence
Vegetation / Canopy
Hedge
Break of Slope
Overhead Cables
Bollard
Borehole
Bench Mark
Bus Stop
Cable TV cover
Electric pole
Earthing rod
Fire Hydrant
Flagstaff
Gas cover
Inspect. cover
Kerb Outlet
Lamp Post
Manhole
Marker
Pedestal
Pipe
Reddiing Rye
Reference Object
Road Sign
Telecom pole
Water cover
Survey station
NOTES
SHEET LAYOUT
N
CLIENT:
KF Shadbolt & Partners
18 Bewick Road
Gateshead
Tyne & Wear, NE8 4DP
PROJECT TITLE:
Loadman Street
newcastle upon Tyne
DRAWING TITLE:
Topographical Survey
SURVEYED BY: JW
DRAWN BY: KS
CA APPROVED: PB
SCALE: 1:500 (A0)
SURVEY DATE: June 2007
DRAWING NUMBER: 632_500
SHEET NUMBER: 1
REV:
REV. DETAILS BY DATE
ORD Issued to CPS
DATUM Related to GPS
Digital Surveys Ltd
Surveying Your Environment
Tyne & Wear NE11 0XW
Telephone Gateshead
TEL: 0191 4823700 FAX: 0191 4823600
email: info@digitalsurveys.co.uk
web site: www.digitalsurveys.co.uk
COPYRIGHT DIGITAL SURVEYS LTD.
MEMBER OF UK LAND & HYDROGRAPHIC SURVEY ASSOCIATION
STATION COORDINATES
STN 1 X= 427079177 Y= 563482308 Z= 58.636
STN 2 X= 427227541 Y= 563484748 Z= 59.238
STN 3 X= 427273542 Y= 563434348 Z= 49.413
STN 4 X= 427278641 Y= 563460777 Z= 51.660
STN 5 X= 427283388 Y= 563443515 Z= 50.643
STN 6 X= 427288180 Y= 563433220 Z= 50.132
STN 7 X= 427294256 Y= 563430397 Z= 50.039
STN 8 X= 427294539 Y= 563410294 Z= 48.583
